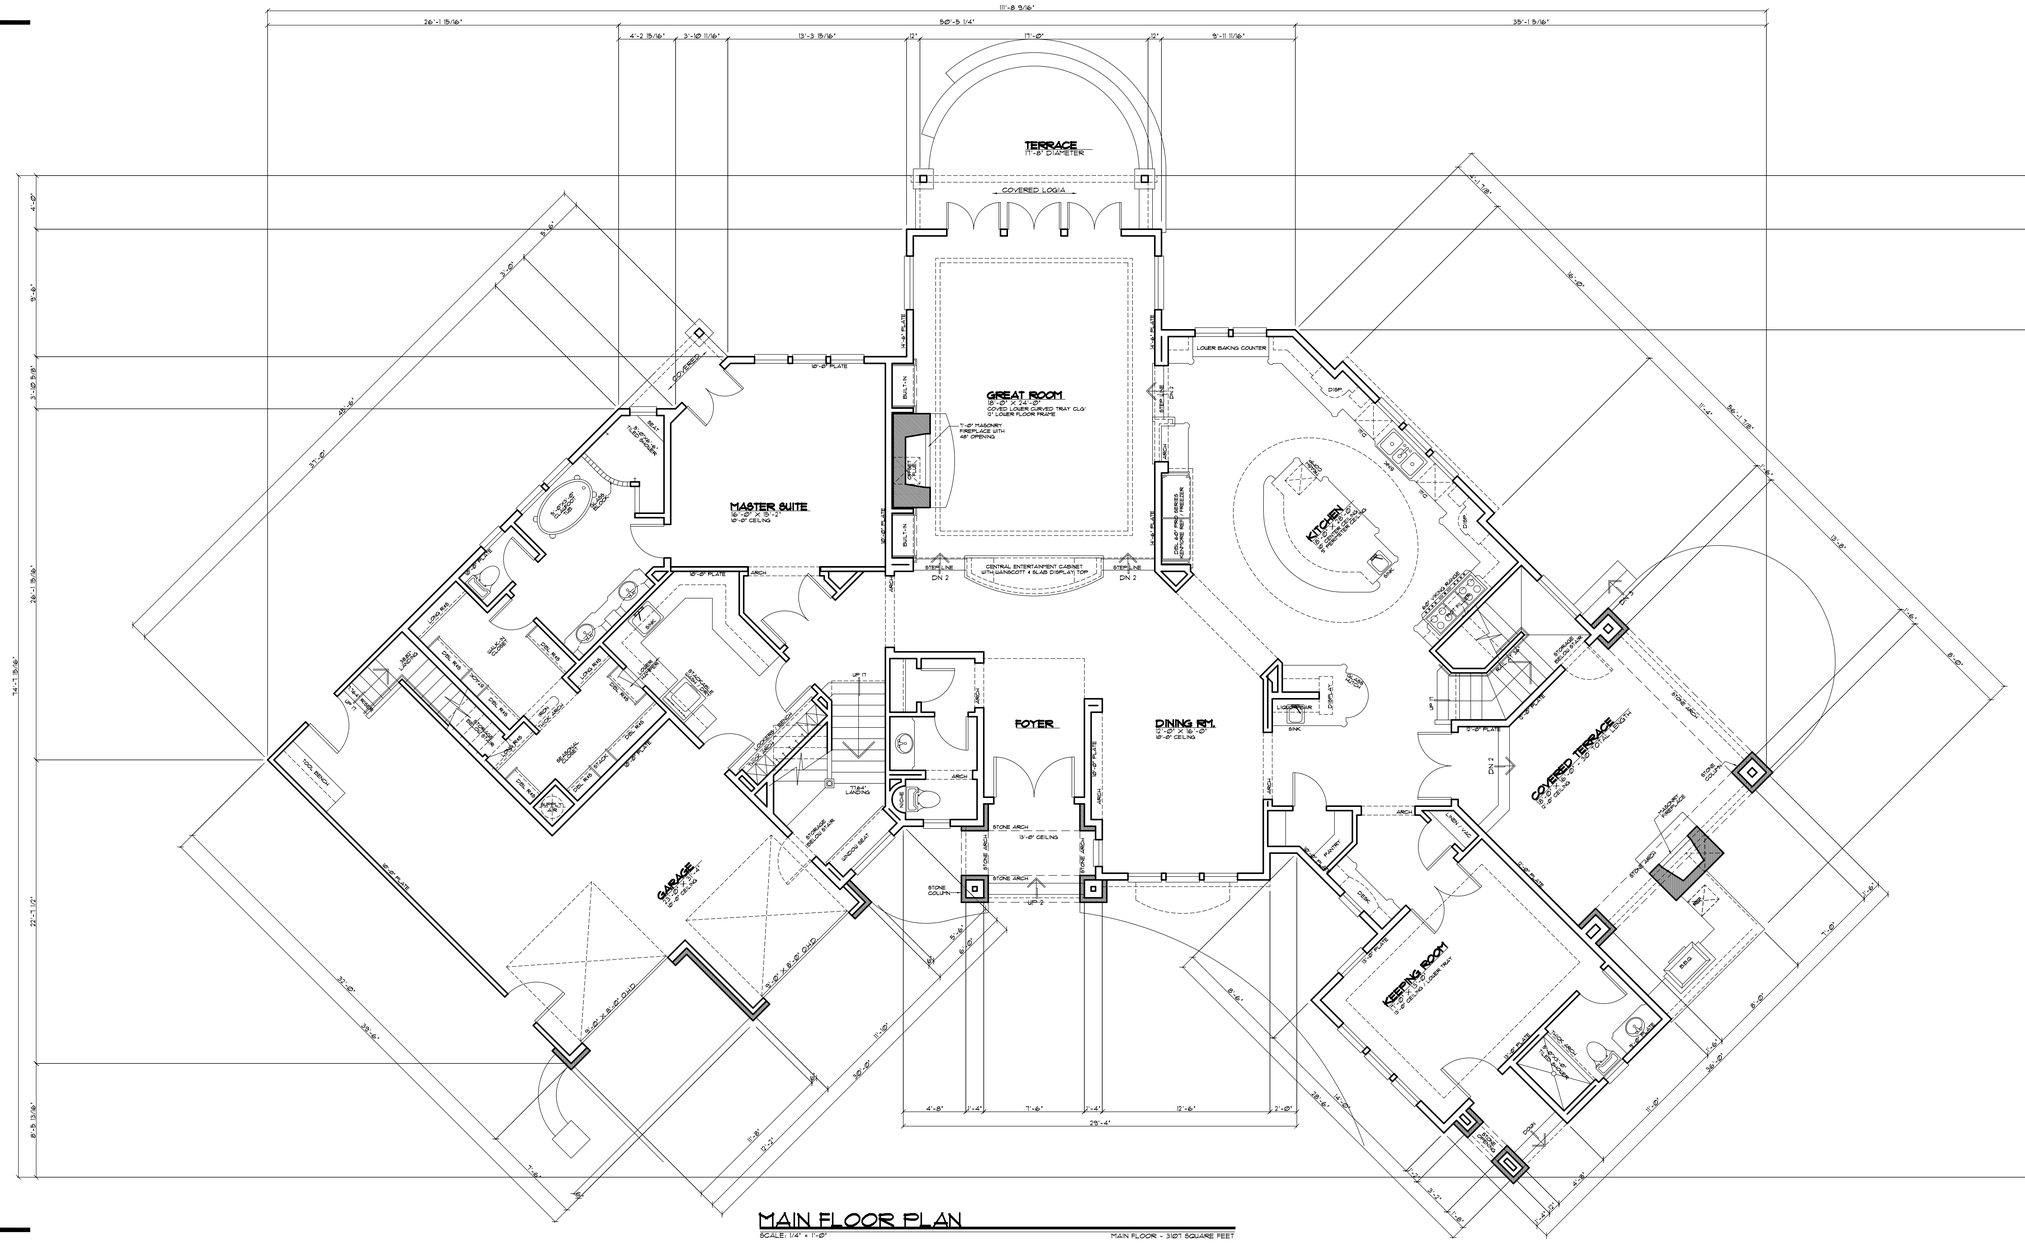

MAIN FLOOR PLAN

SCALE: 1/4" = 1'-0"

MAIN FLOOR - 3101 SQUARE FEET

• NOTICE OF COPYRIGHT •

THESE DRAWINGS & SPECIFICATIONS, AS INSTRUMENTS OF SERVICE, ARE AND SHALL REMAIN THE PROPERTY OF RICHARD L. WHITE DESIGNER & DRAFTSMAN AND THE WHITE HOUSE COLLECTION INC. WHETHER THE PROJECT FOR WHICH THEY ARE MADE IS EXECUTED OR NOT. THE DRAWINGS & SPECIFICATIONS ARE NOT TO BE CHANGED OR COPIED IN ANY FORM OR MANNER WHATSOEVER, NOR ARE THEY TO BE ASSIGNED TO ANY THIRD PARTY, WITHOUT FIRST OBTAINING THE EXPRESS WRITTEN PERMISSION AND CONSENT OF RICHARD L. WHITE DESIGNER & DRAFTSMAN AND THE WHITE HOUSE COLLECTION INC. AND ANY UNAUTHORIZED USE OF THE DRAWINGS & SPECIFICATIONS WITHOUT THE WRITTEN CONSENT OF RICHARD L. WHITE DESIGNER & DRAFTSMAN AND THE WHITE HOUSE COLLECTION INC. SHALL BE AT THE USER'S SOLE RISK AND WITHOUT LIABILITY TO RICHARD L. WHITE DESIGNER & DRAFTSMAN AND THE WHITE HOUSE COLLECTION INC. AND THE USER SHALL INDEMNIFY AND HOLD HARMLESS RICHARD L. WHITE DESIGNER & DRAFTSMAN AND THE WHITE HOUSE COLLECTION INC. FROM ALL DAMAGES, SUITS, COSTS AND EXPENSES ARISING OUT OF OR RESULTING THEREFROM.

GROVE & CAREY HUNT RESIDENCE

EDGE DEVELOPMENT - 5440 SW. WESTGATE DRIVE, SUITE 130, PORTLAND, OR. - 503.292.1733

LOT #3 - "REAWORTH GARDENS"

MAIN FLOOR PLAN

PLAN NO. 5136

REVISED JANUARY 24, 2008

DESIGNED & DRAWN BY:
RICHARD L. WHITE
The White House Collection inc
Custom Home Design
PURSUING EXCELLENCE IN DESIGN
WWW.RICHARDWHITEHOUSEDESIGNS.COM
P.O. BOX 1494
LAKE OSWEGO, OREGON 97035
503.550.1425

4/8

SHEET NO.