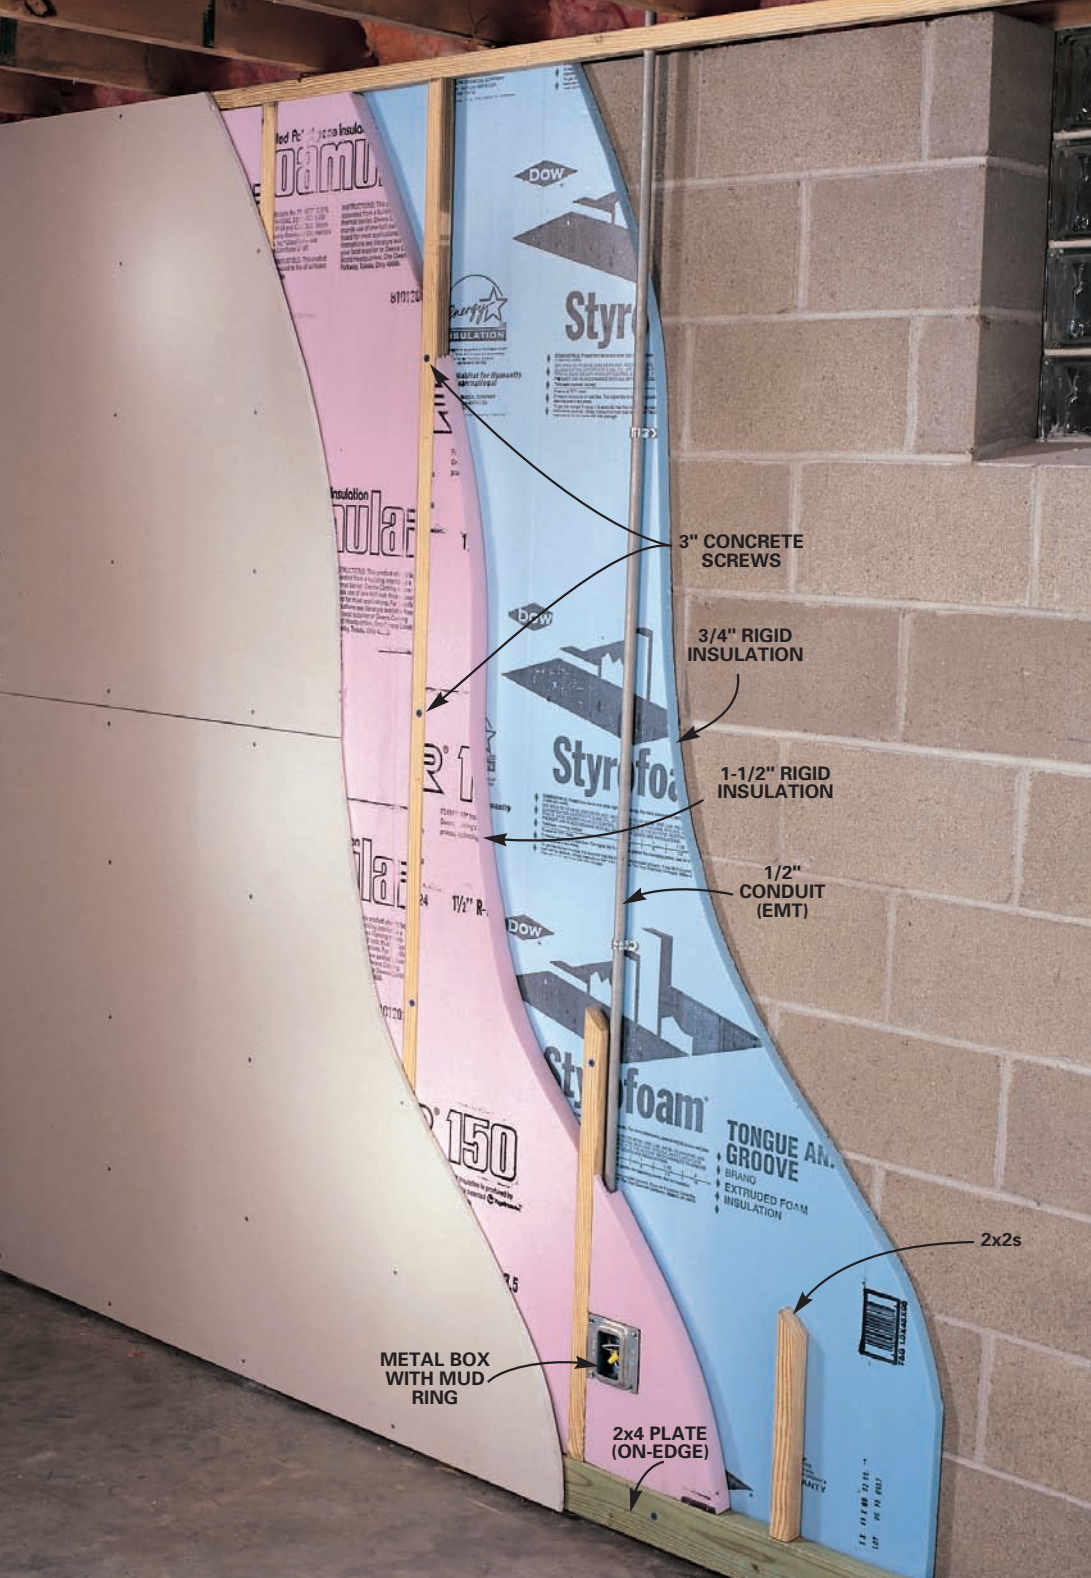
3" CONCRETE SCREWS
3/4" RIGID INSULATION
1-1/2" RIGID INSULATION
1/2" CONDUIT (EMT)
2x2s
METAL BOX WITH MUD RING
2x4 PLATE (ON-EDGE)