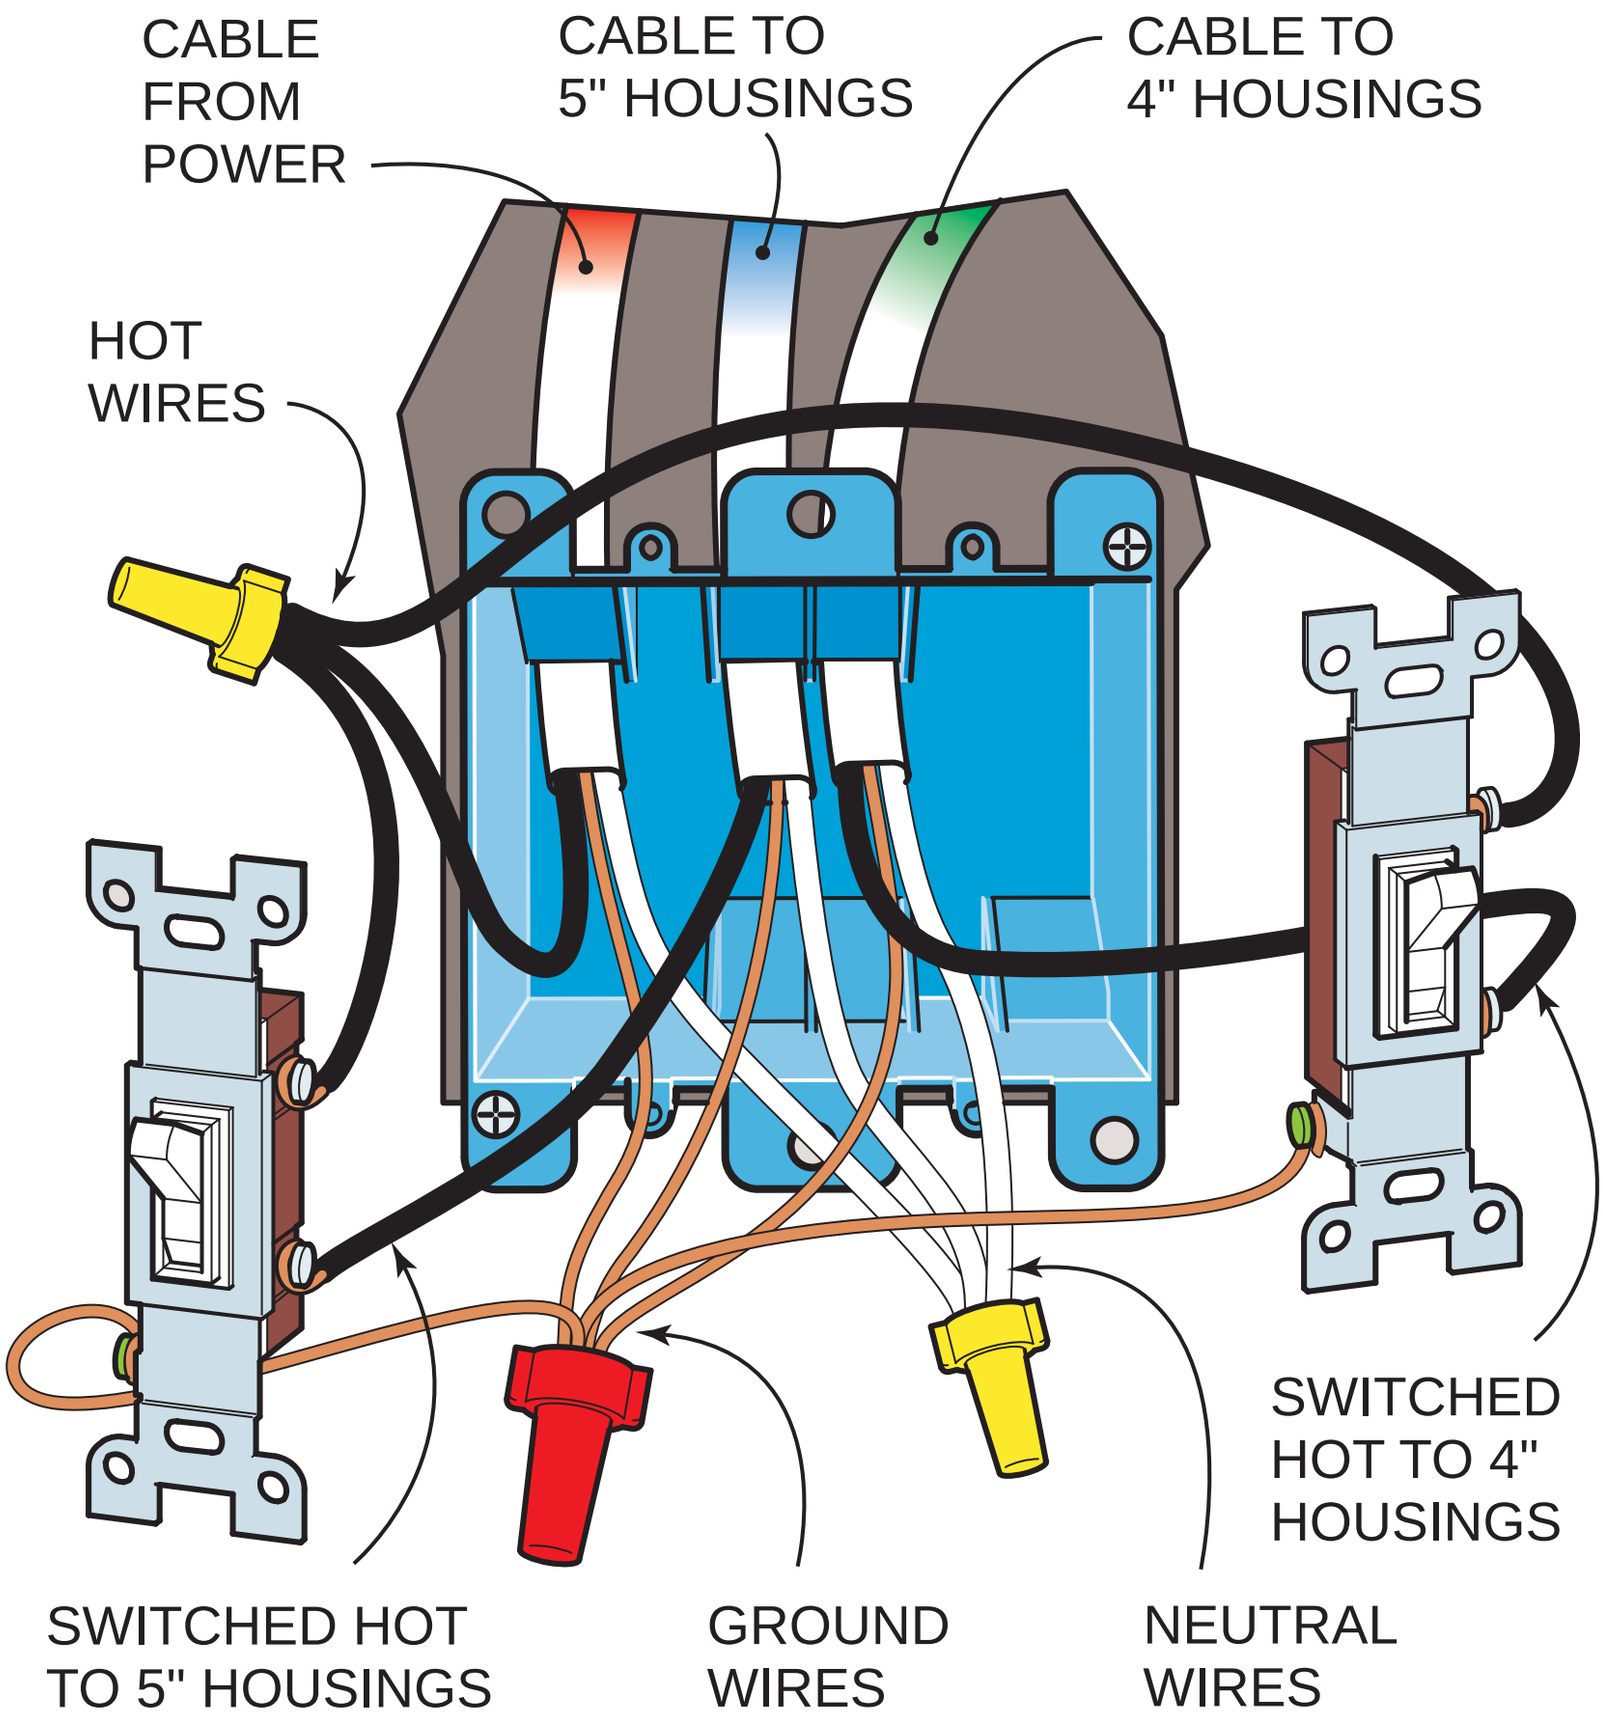
CABLE FROM POWER
CABLE TO 5" HOUSINGS
CABLE TO 4" HOUSINGS
HOT WIRES
SWITCHED HOT TO 4" HOUSINGS
SWITCHED HOT TO 5" HOUSINGS
GROUND WIRES
NEUTRAL WIRES