Figure N
Site-Built Door

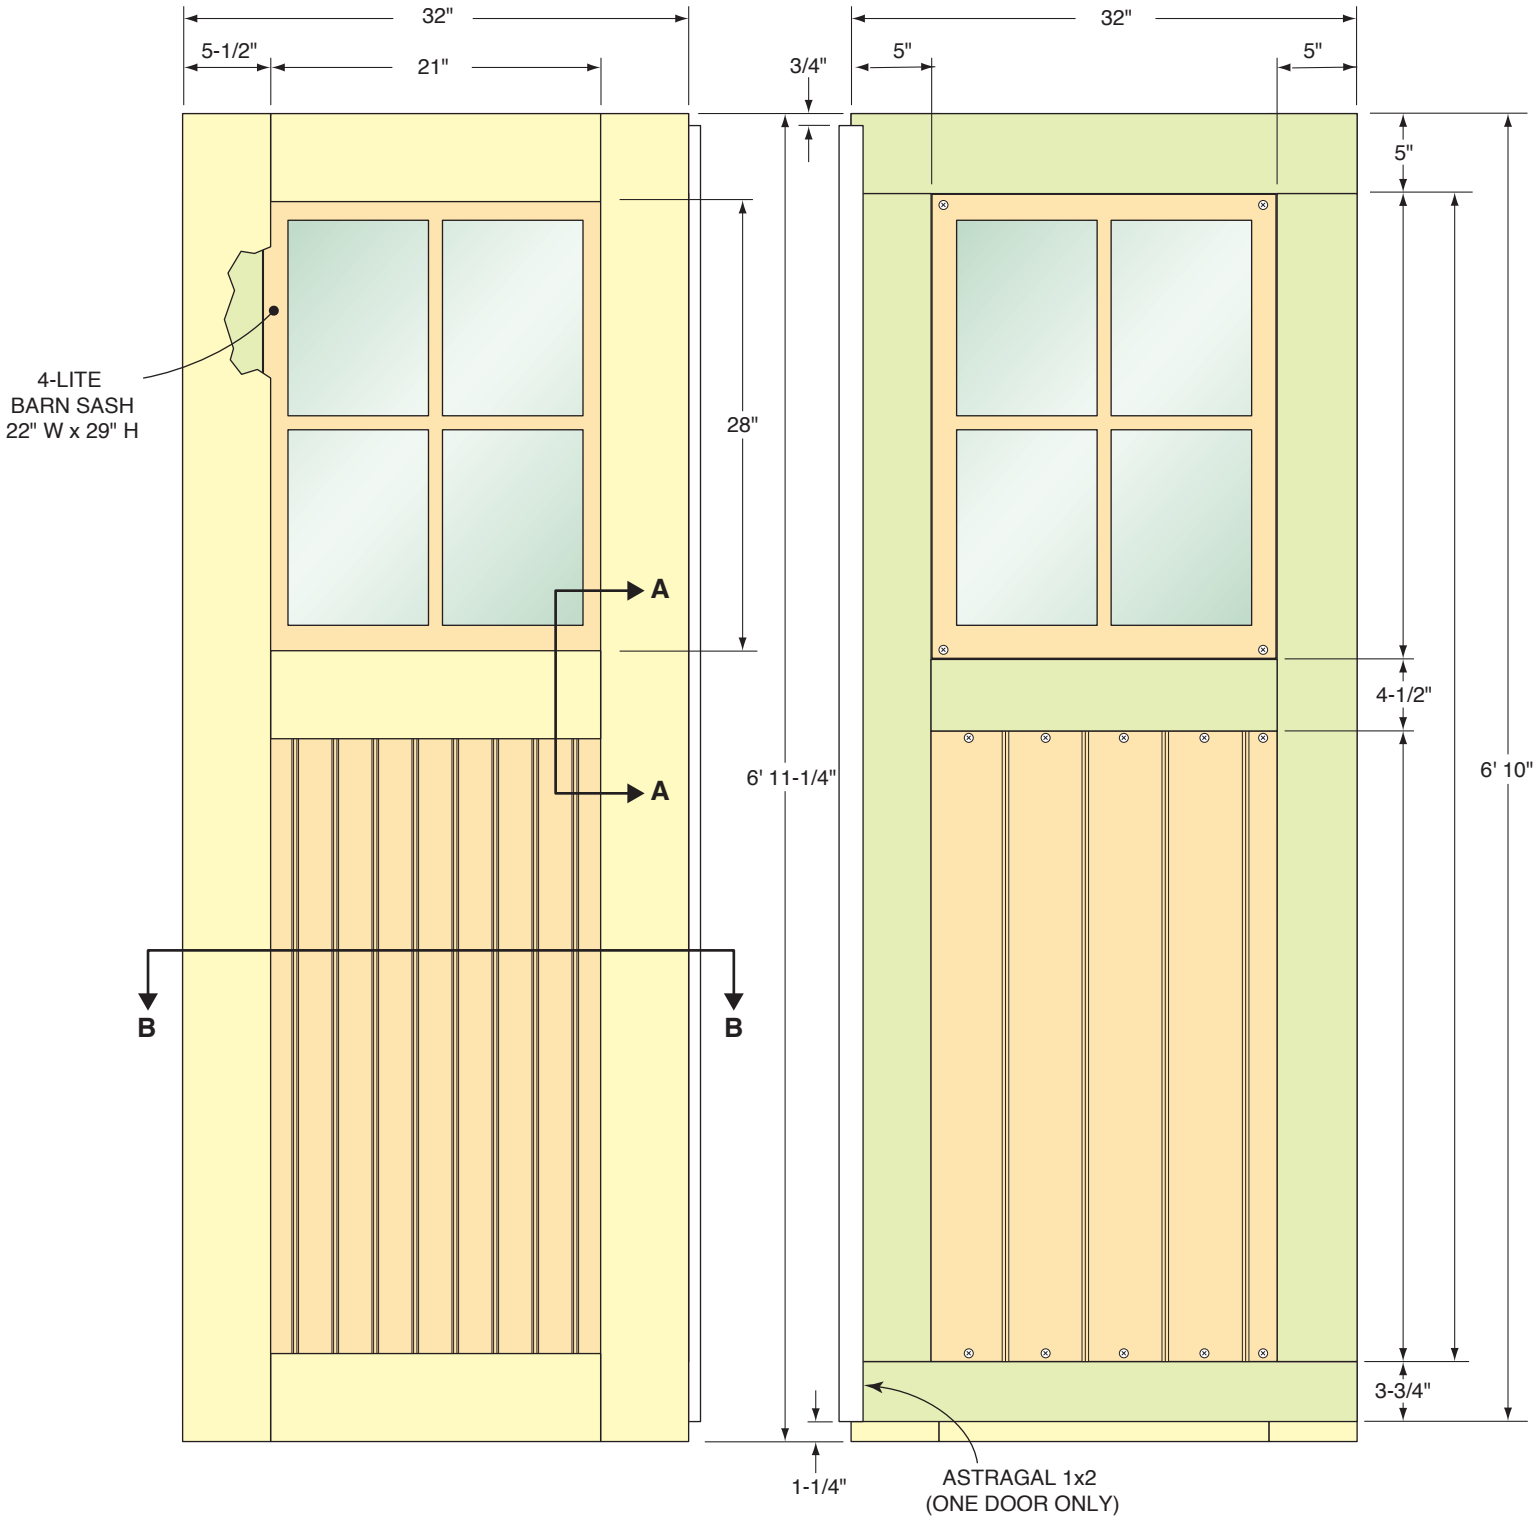

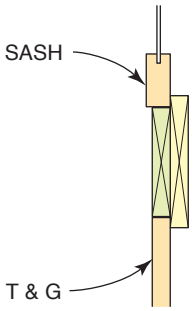

SECTION A-A

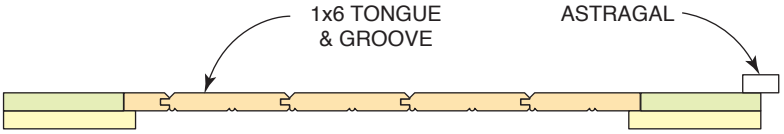

SECTION B-B

NOTE: ALL YELLOW PIECES ARE 1x6; ALL GREEN PIECES ARE RIPPED FROM 1x6 WOOD. THE FRAME PIECES ARE POCKET-SCREWED TO FORM FRONT AND REAR FRAMES, WHICH ARE GLUED AS SHOWN. THE POCKET SCREWS ARE ON THE GLUE SIDES.